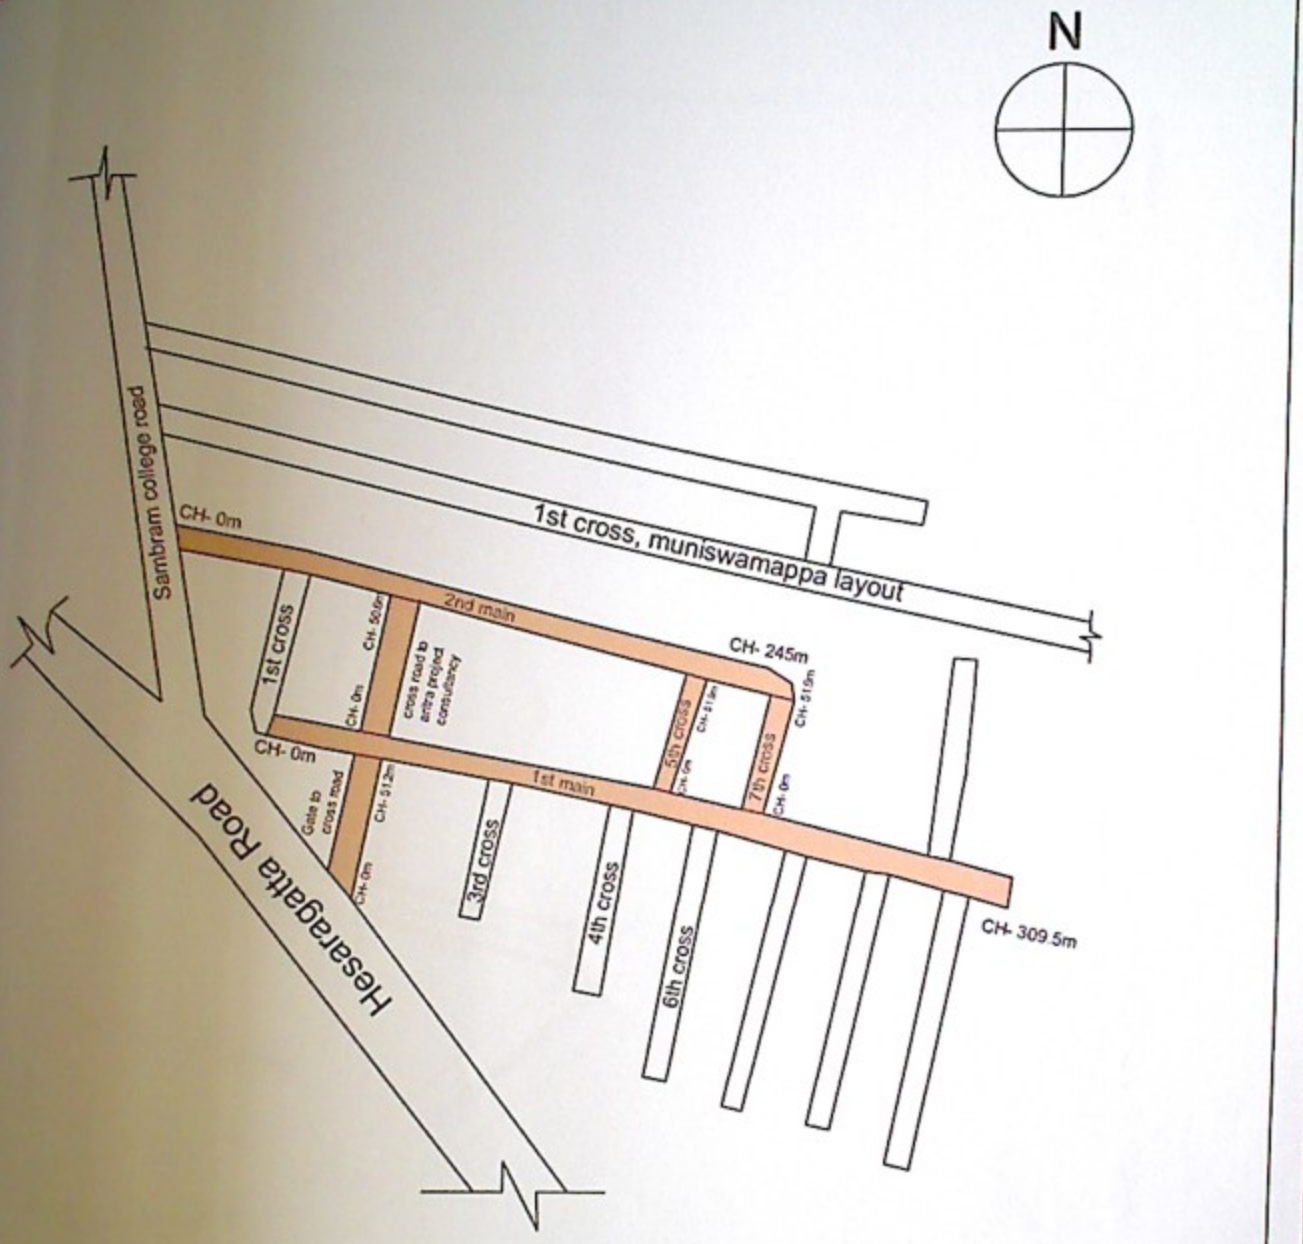

Sainagar ph2

ಸಹಾಯಕ ಕಾರ್ಯಪಾಲಕ ಅಭಿಯಂತರರ
ಯಲಹಂಕ ಉಪನಗರ ಉಪವಿಭಾಗ
ಜಿ.ಬಿ.ಬಿ.ಎಂ.ಪಿ. ಬೆಂಗಳೂರು-106

NOTES:-

1) Do Not Scale The Drawings
2) All Dimensions Are In meters

Wetmix macadam

PROJECT	Asphalting to Sainagara phase-II and Bestcounty - III and surrounding areas in ward no-03 Yelahanka Satellite Town sub Division
CLIENT	BBMP

RUDRAPRASAD CONSULTANTS
STRUCTURAL ENGINEERS, ARCHITECTS
& PROJECT MANAGEMENT CONSULTANTS
No. 3 7th MAIN,
MALLESWARAM BANGALORE-560003
Ph : 23444801
Mob : 91-9448227063,91-9972924528
E-mail: rudraprasad3@rediffmail.com
Web: www.srbengineers.com

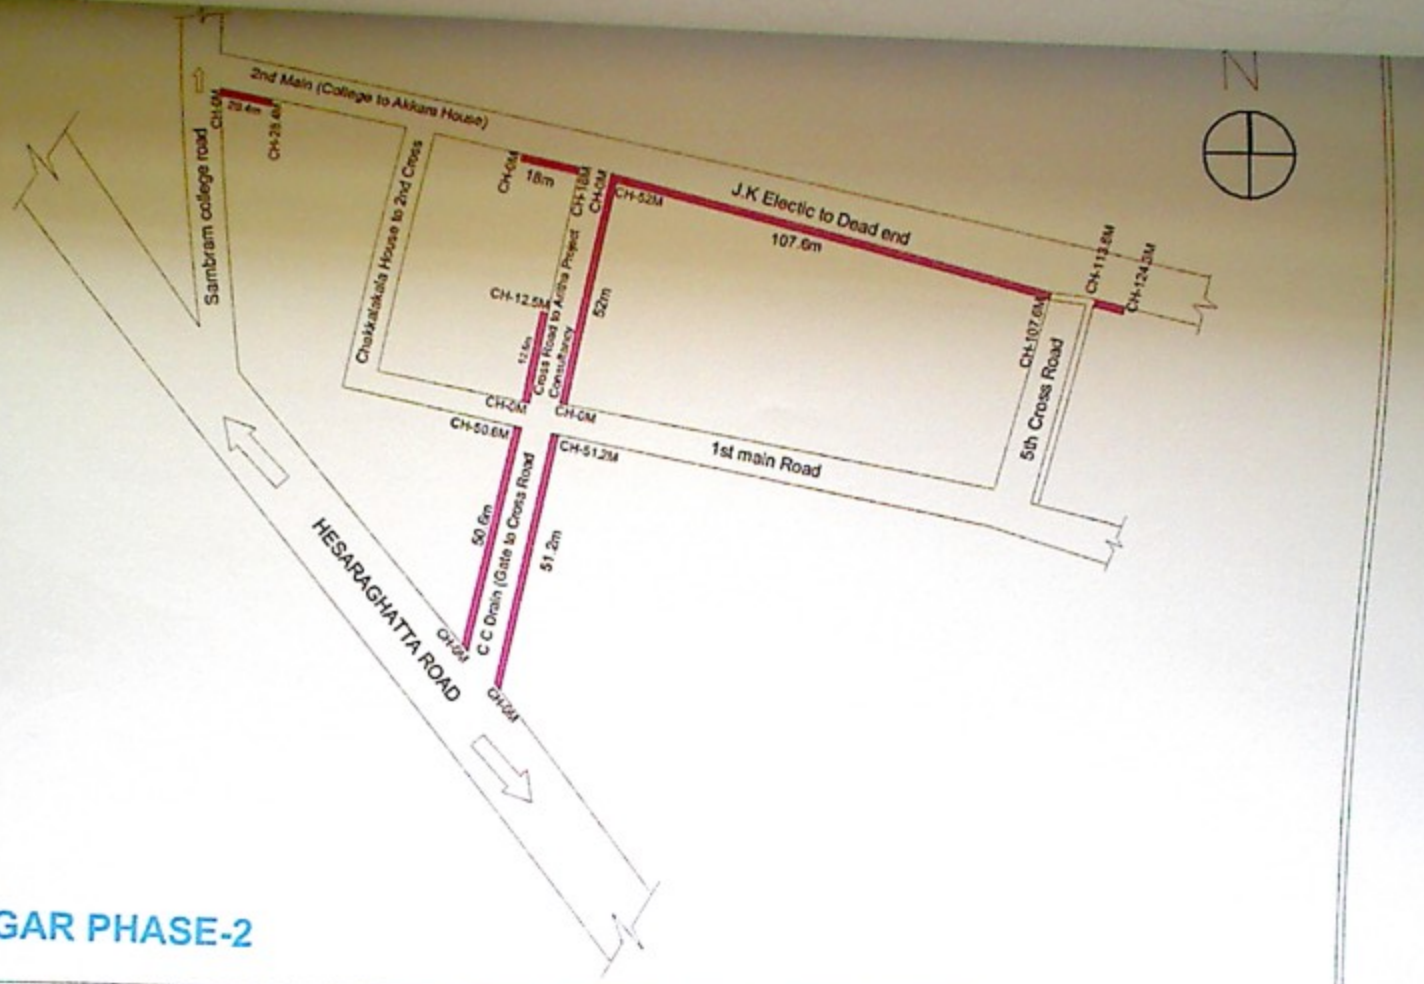

SAI NAGAR PHASE-2

NOTES:-	INDEX
1) Do Not Scale The Drawings 2) All Dimensions Are In meters	Kerb

PROJECT	Asphating to Sainagara Phase-II and Bestcounty-III and Surrounding Areas in Ward No -03 Yelahanka Satellite Town Sub Division
CLIENT	BBMP

RUDRAPRASAD CONSULTANTS
STRUCTURAL ENGINEERS, ARCHITECTS
& PROJECT MANAGEMENT CONSULTANTS